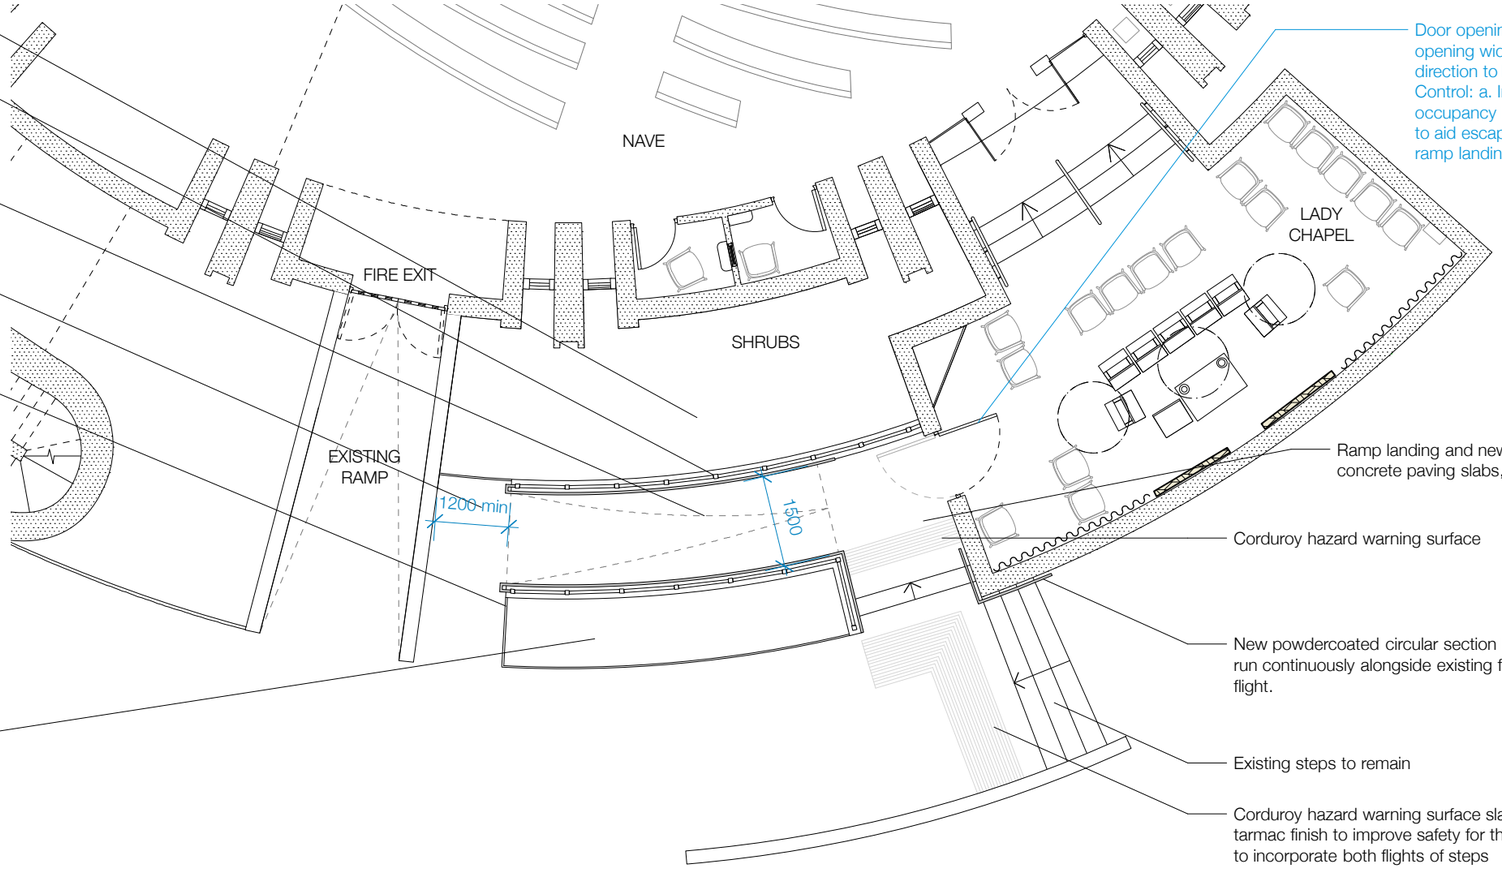

Existing planting to remain

Powder coated steel guarding to prevent risk of falls, in accordance with building regulations. Fixed to the top of the brick wall.

New ramp with black tarmac surface finish. Gradient 1:15

Concrete slab landing at the base of the ramp to provide visual contrast, as required by building regulations

Concrete edging strip to grass area, to match existing

Concrete edging strip to grass area, to match existing

Door opening to be widened to create a clear opening width of 1000mm. Door opening direction to be confirmed with Building Control: a. Inwards to a room with occupancy less than 60 people. b. Outwards to aid escape, and partly obstruct 1200mm ramp landing (indicated in grey).

Ramp landing and new steps to be surfaced with concrete paving slabs, as elsewhere on site

Corduroy hazard warning surface

New powdercoated circular section handrail fixed to brick wall, to run continuously alongside existing flight of steps and the new flight.

Existing steps to remain

Corduroy hazard warning surface slabs installed within existing tarmac finish to improve safety for those with visual impairment, to incorporate both flights of steps

DD.3.600.01 | PROPOSED EXTERIOR RAMP LAYOUT

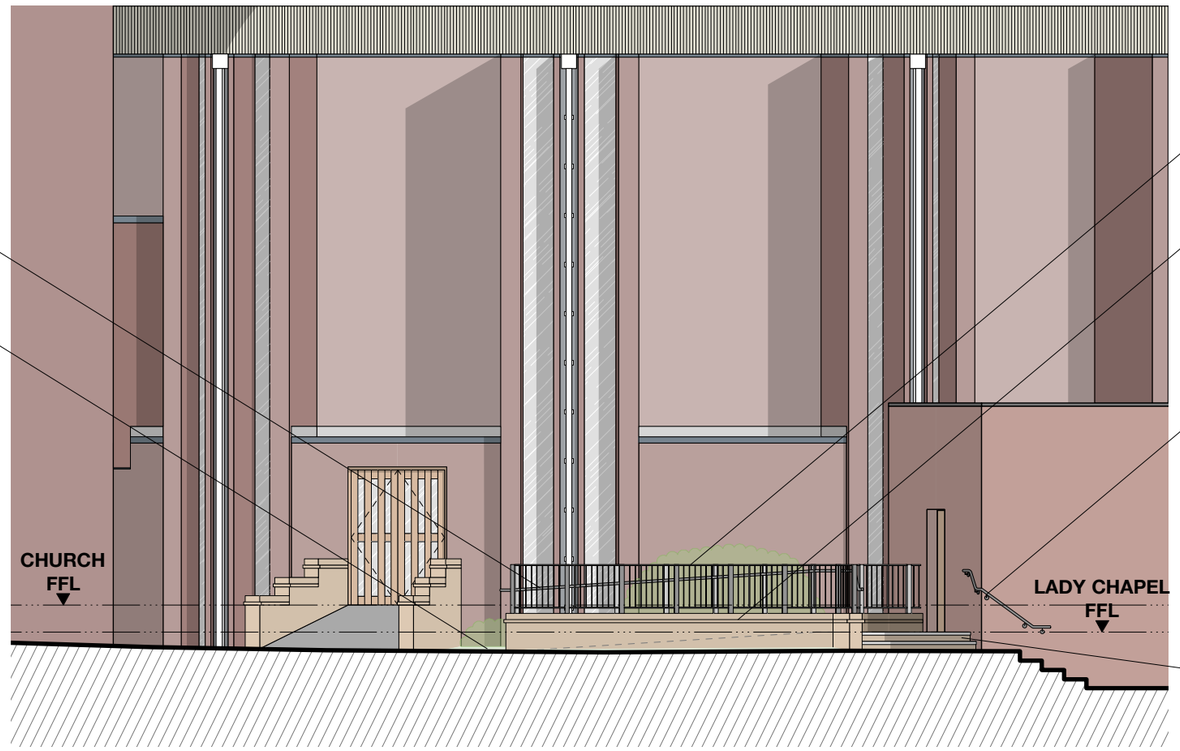

New powdercoated circular section handrail fixed to guarding posts on either side of the new ramp

Existing landscaping to remain. Ramp to be formed in existing area of grass.

Powder coated steel guarding to prevent risk of falls, in accordance with building regulations. Fixed to the top of the brick wall.

Brick wall to be formed to match detail of the wall either side of the adjacent existing ramp. Including bricks sourced to match and tile crease detail

New powdercoated circular section handrail fixed to brick wall, to run continuously alongside existing flight of steps and the new flight.

Construction of new steps to match that elsewhere on site - matching brick risers and concrete slab goings and landings

DD.3.600.02 | PROPOSED EXTERIOR RAMP ELEVATION

N

All drawings and designs therein are the copyright of APEC Architects and must not be copied without the expressed written permission of the company. This drawing should not be scaled from. All dimensions must be checked on site and any discrepancies reported to the designers before proceeding.

NOTES:

Revisions:

A - 22/02/21, Drawn by: NM, Checked by: HRD
Updates to Lady Chapel

/ - 09/06/20, Drawn by: JDP, Checked by HRD
First Issue

DRAFT

Project:
ST MICHAELS, WOLVERHAMPTON

Client:
ST MICHAELS RC CHURCH

Job Number:	Drawing Number:	Revision:
70401	DD 3.600	A

Drawing Title:
Proposed External Ramp

Scale:
1:100 @ A3

APEC Architects
312 The Custard Factory | Gibb Stre
Birmingham | B9 4AA | 0121 333 175
info@apecarchitects.co